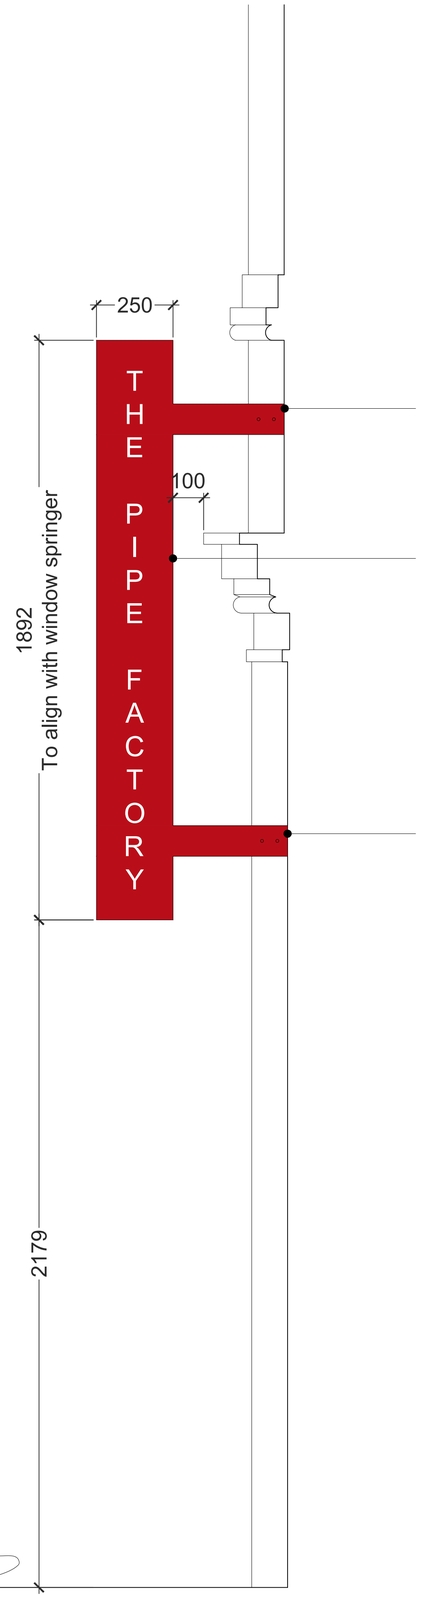

Fixing back to building to align with existing brickwork, to be surveyed on site. Fixing to SE spec.

10mm steel plate sign. Galvanised and powder coated dark red.

Fixing back to building to align with existing brickwork, to be surveyed on site. Fixing to SE spec.

Sign Elevation - 1:10

Building Elevation - 1:100

Visualisation - NTS

Do not scale this drawing. All dimensions to be checked on site by the contractor and as such dimensions to be their responsibility. All work must comply with relevant British Standards and Building Regulations requirements. Drawing errors and omissions to be reported to the architect.

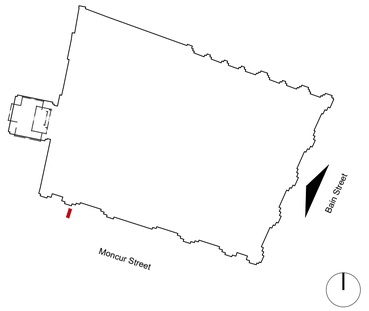

General Notes

The information contained within this drawing is the copyright of O'DonnellBrown LTD.

All dimensions are to be checked on site prior to ordering, fabrication or installation of any elements.

Any discrepancies are to be reported to the Architect immediately.

This drawing is to be read in conjunction with all other architectural, structural, mechanical & electrical drawings and all relevant specifications or other reports.

0 .5 1 2 5m

Rev	Date	Description	Int
P01	XX/XX/XXXX	Advertisement Consent	SV

ADVERTISEMENT CONSENT

O'DonnellBrown

project title

The Pipe Factory

drawing title

Proposed External Signage

scale	project number	drawn by	checked by	revision date
1:50@A1	22.011	SV	RC	01/09/23

drawing no	revision
TPF-ODB-PR-ZZ-DR-A-00_400	P01

client

Friends of The Pipe Factory

Copyright O'Donnell Brown Architects